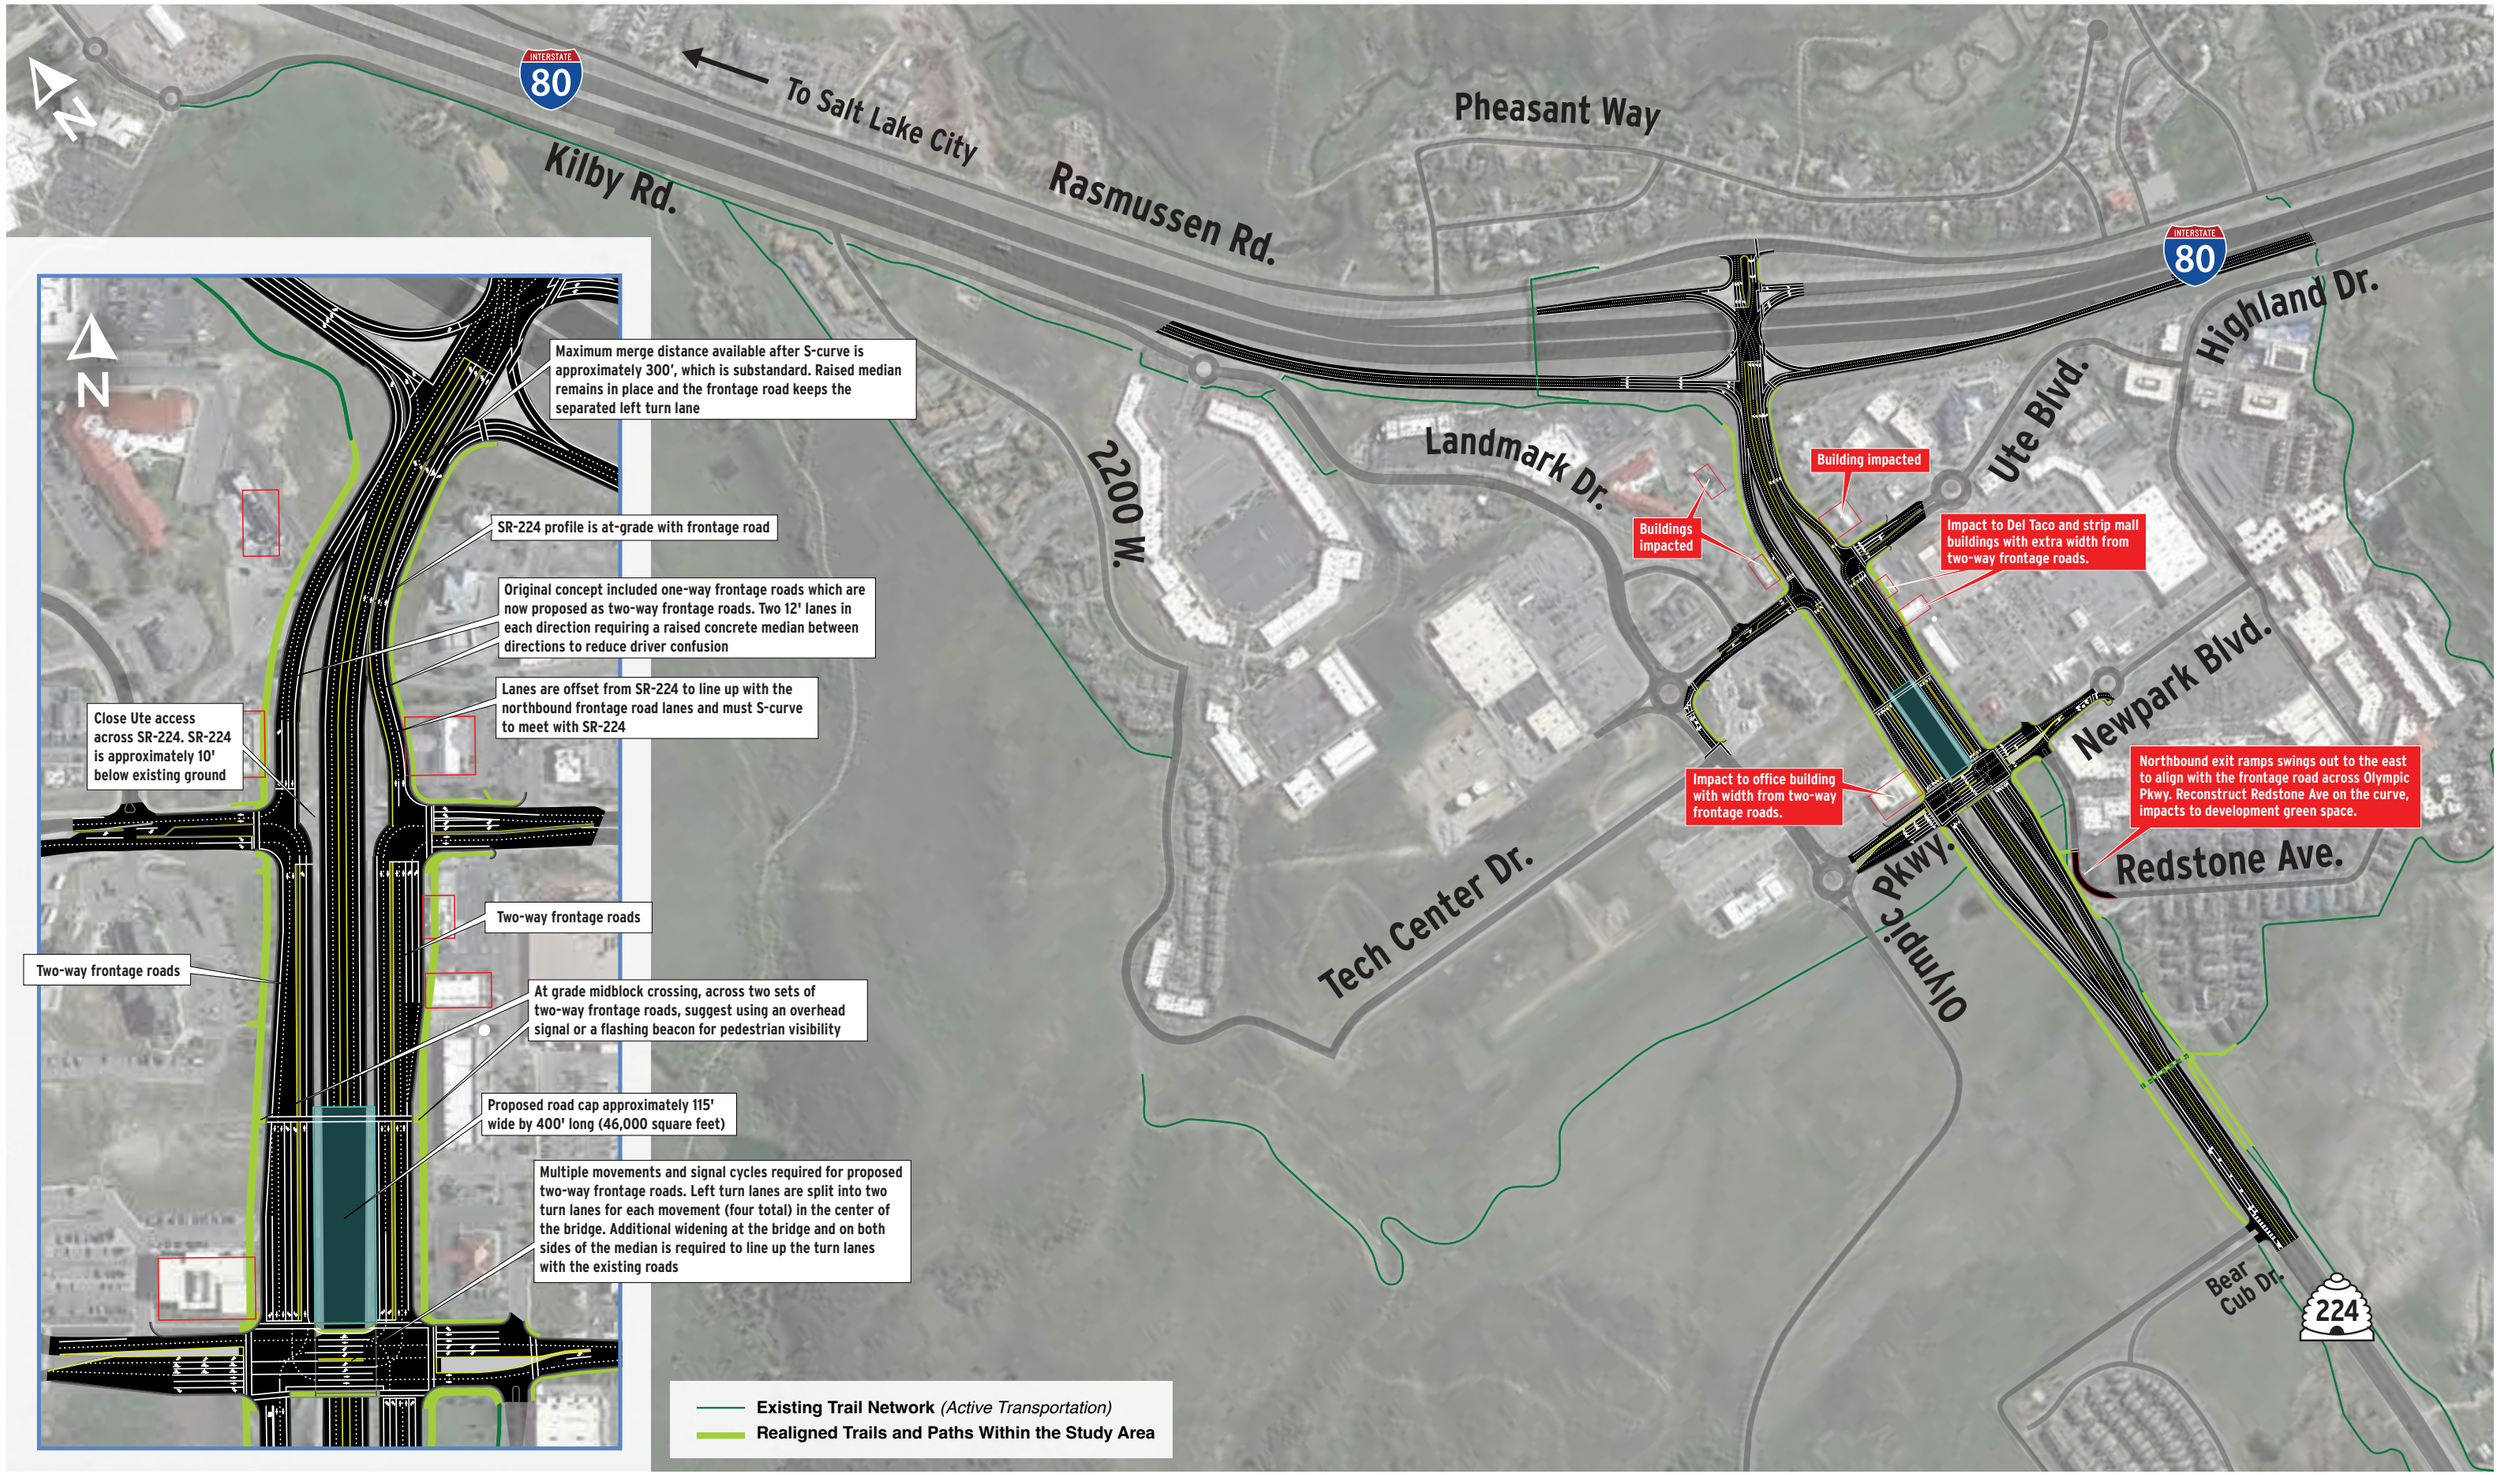

ALTERNATIVE B+: *SUMMIT COUNTY'S ALTERNATIVE B+ CONCEPTUAL DESIGN USING UDOT STANDARDS*

Kimball Junction
ENVIRONMENTAL IMPACT STATEMENT